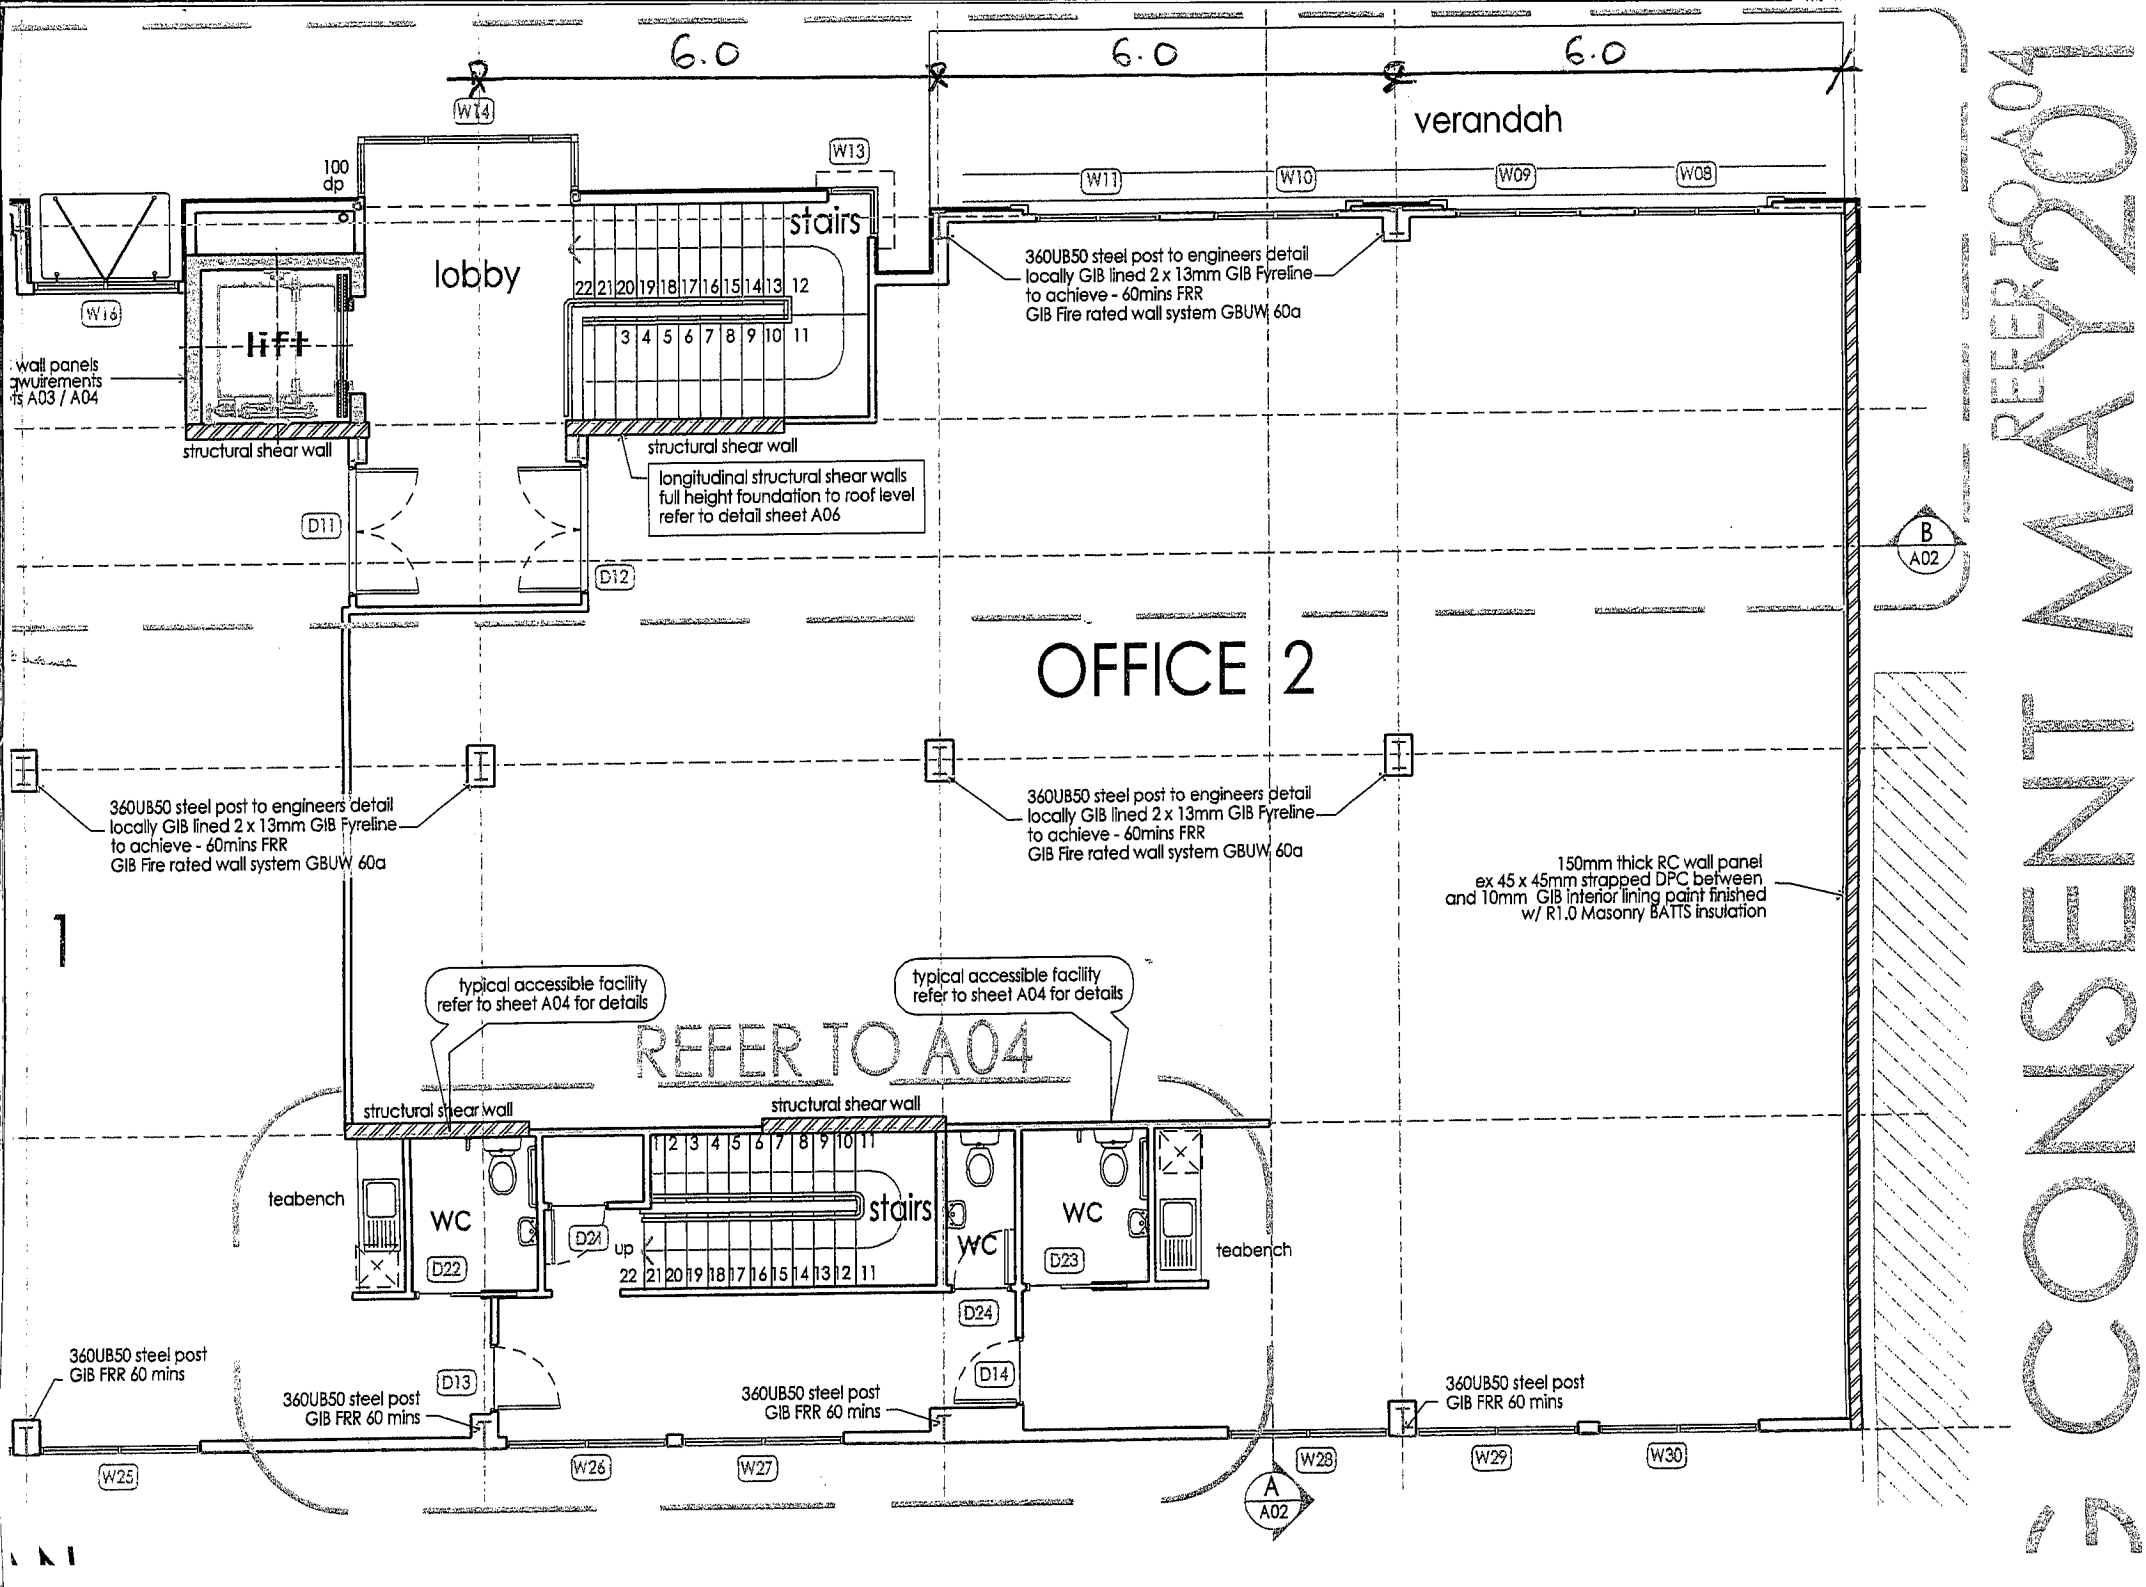
6.0
6.0
6.0
W14
W13
W11
W10
W09
W08
verandah
100
dp
lobby
stairs
22 21 20 19 18 17 16 15 14 13 12
3 4 5 6 7 8 9 10 11
W16
lift
wall panels
gwirements
ts A03 / A04
structural shear wall
structural shear wall
longitudinal structural shear walls
full height foundation to roof level
refer to detail sheet A06
360UB50 steel post to engineers detail
locally GIB lined 2 x 13mm GIB Fyreline
to achieve - 60mins FRR
GIB Fire rated wall system GBUW 60a
D11
D12
B
A02
OFFICE 2
360UB50 steel post to engineers detail
locally GIB lined 2 x 13mm GIB Fyreline
to achieve - 60mins FRR
GIB Fire rated wall system GBUW 60a
360UB50 steel post to engineers detail
locally GIB lined 2 x 13mm GIB Fyreline
to achieve - 60mins FRR
GIB Fire rated wall system GBUW 60a
150mm thick RC wall panel
ex 45 x 45mm strapped DPC between
and 10mm GIB interior lining paint finished
w/ R1.0 Masonry BATTS insulation
1
typical accessible facility
refer to sheet A04 for details
typical accessible facility
refer to sheet A04 for details
REFER TO A04
structural shear wall
structural shear wall
1 2 3 4 5 6 7 8 9 10 11
teabench
WC
D22
D21
up
22 21 20 19 18 17 16 15 14 13 12 11
stairs
WC
WC
D23
teabench
D24
360UB50 steel post
GIB FRR 60 mins
D13
360UB50 steel post
GIB FRR 60 mins
D14
360UB50 steel post
GIB FRR 60 mins
360UB50 steel post
GIB FRR 60 mins
W25
W26
W27
W28
W29
W30
A
A02
CONSENT MAY 2004
REFER TO A04